CURVE TABLE						
CURVE	RADIUS	LENGTH	TANGENT	DELTA	CHORD BEARING	CHORD
C1	3707.89'	30.00'	15.00'	0°27'49"	N47°09'18"W	30.00'

LINE TABLE		
LINE	BEARING	LENGTH
L1	S46°32'10"E	30.00'
L2	S43°27'16"W	47.55'
L3	S43°27'16"W	14.84'

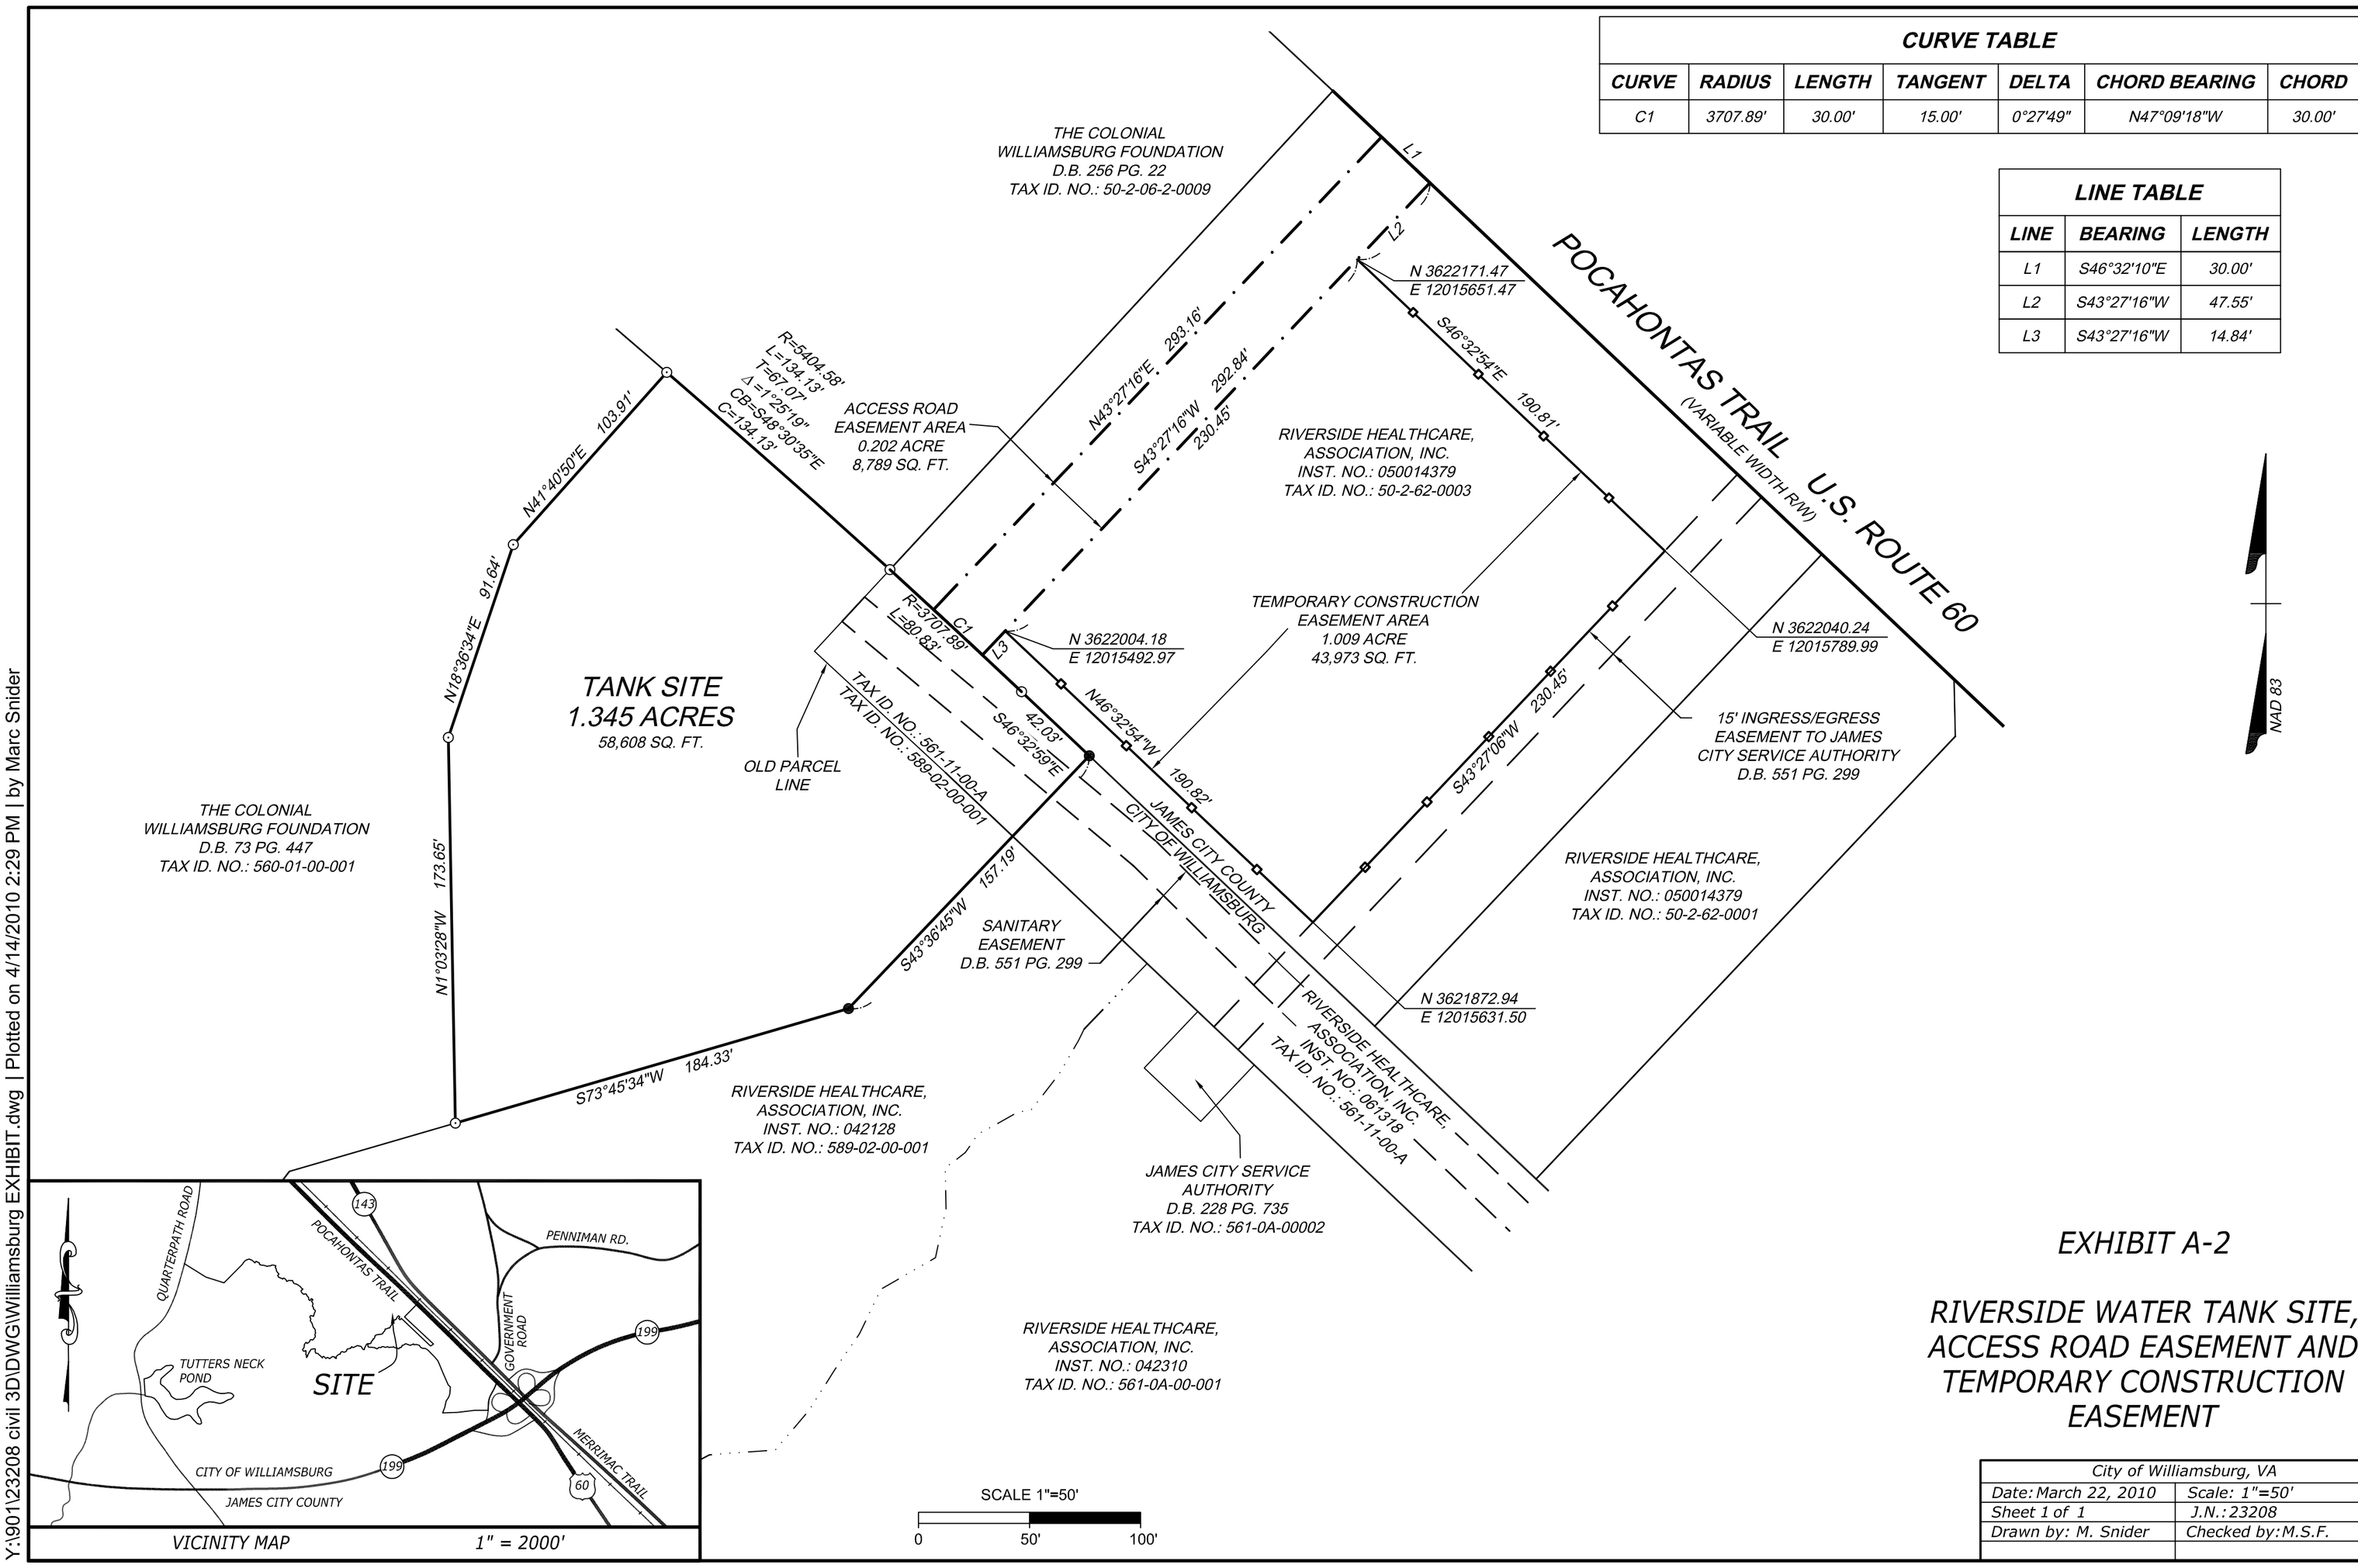

EXHIBIT A-2

RIVERSIDE WATER TANK SITE, ACCESS ROAD EASEMENT AND TEMPORARY CONSTRUCTION EASEMENT

City of Williamsburg, VA	
Date: March 22, 2010	Scale: 1"=50'
Sheet 1 of 1	J.N.: 23208
Drawn by: M. Snider	Checked by: M.S.F.

THIS DRAWING PREPARED AT THE
CORPORATE OFFICE
1001 Boulders Parkway, Suite 300 | Richmond, VA 23225
TEL 804.200.6500 FAX 804.560.1016 www.timmons.com

YOUR VISION ACHIEVED THROUGH OURS.

Site Development | Residential | Infrastructure | Technology

TIMMONS GROUP

Y:\901\23208 civil 3D\DWG\Williamsburg EXHIBIT.dwg | Plotted on 4/14/2010 2:29 PM | by Marc Snider